Iter In Terra

“Passage on Earth”

A universal place of reflection through the study of light.

CONCEPT

Life cycle of a plant:

NATIONAL MALL, Washington, D.C.

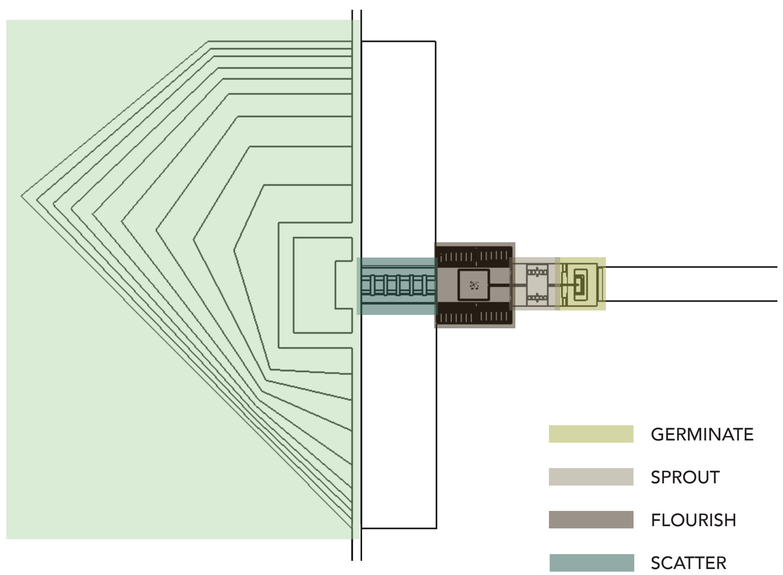

LIFE CYCLE SPACES

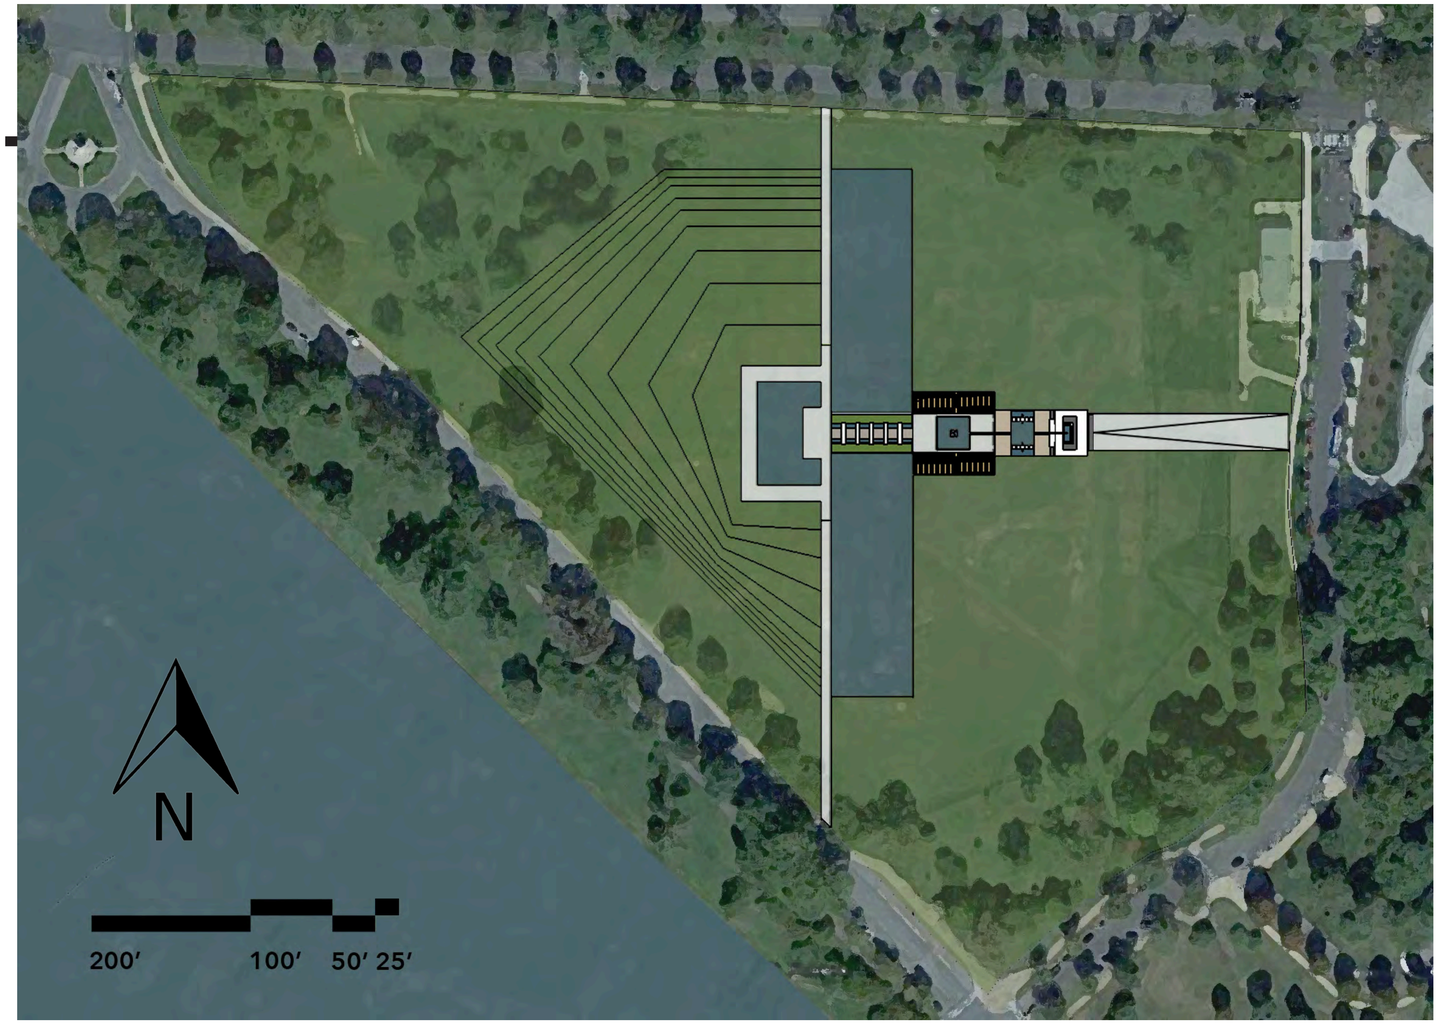

SITE PLAN

GERMINATE

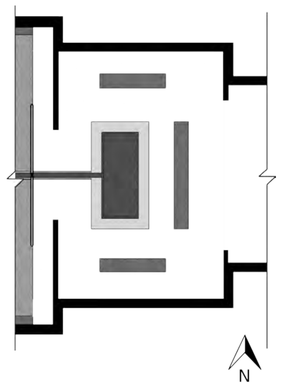

FLOOR PLAN
NTS

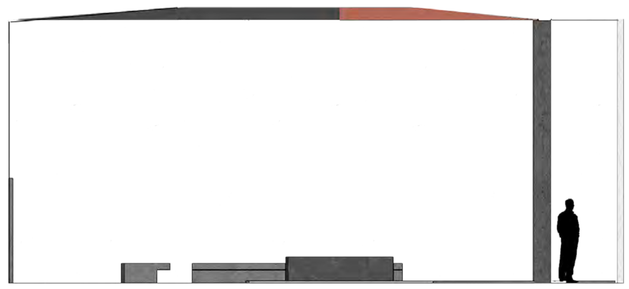

ELEVATION
SCALE: 3/16 = 1′ - 0″

MATERIALS

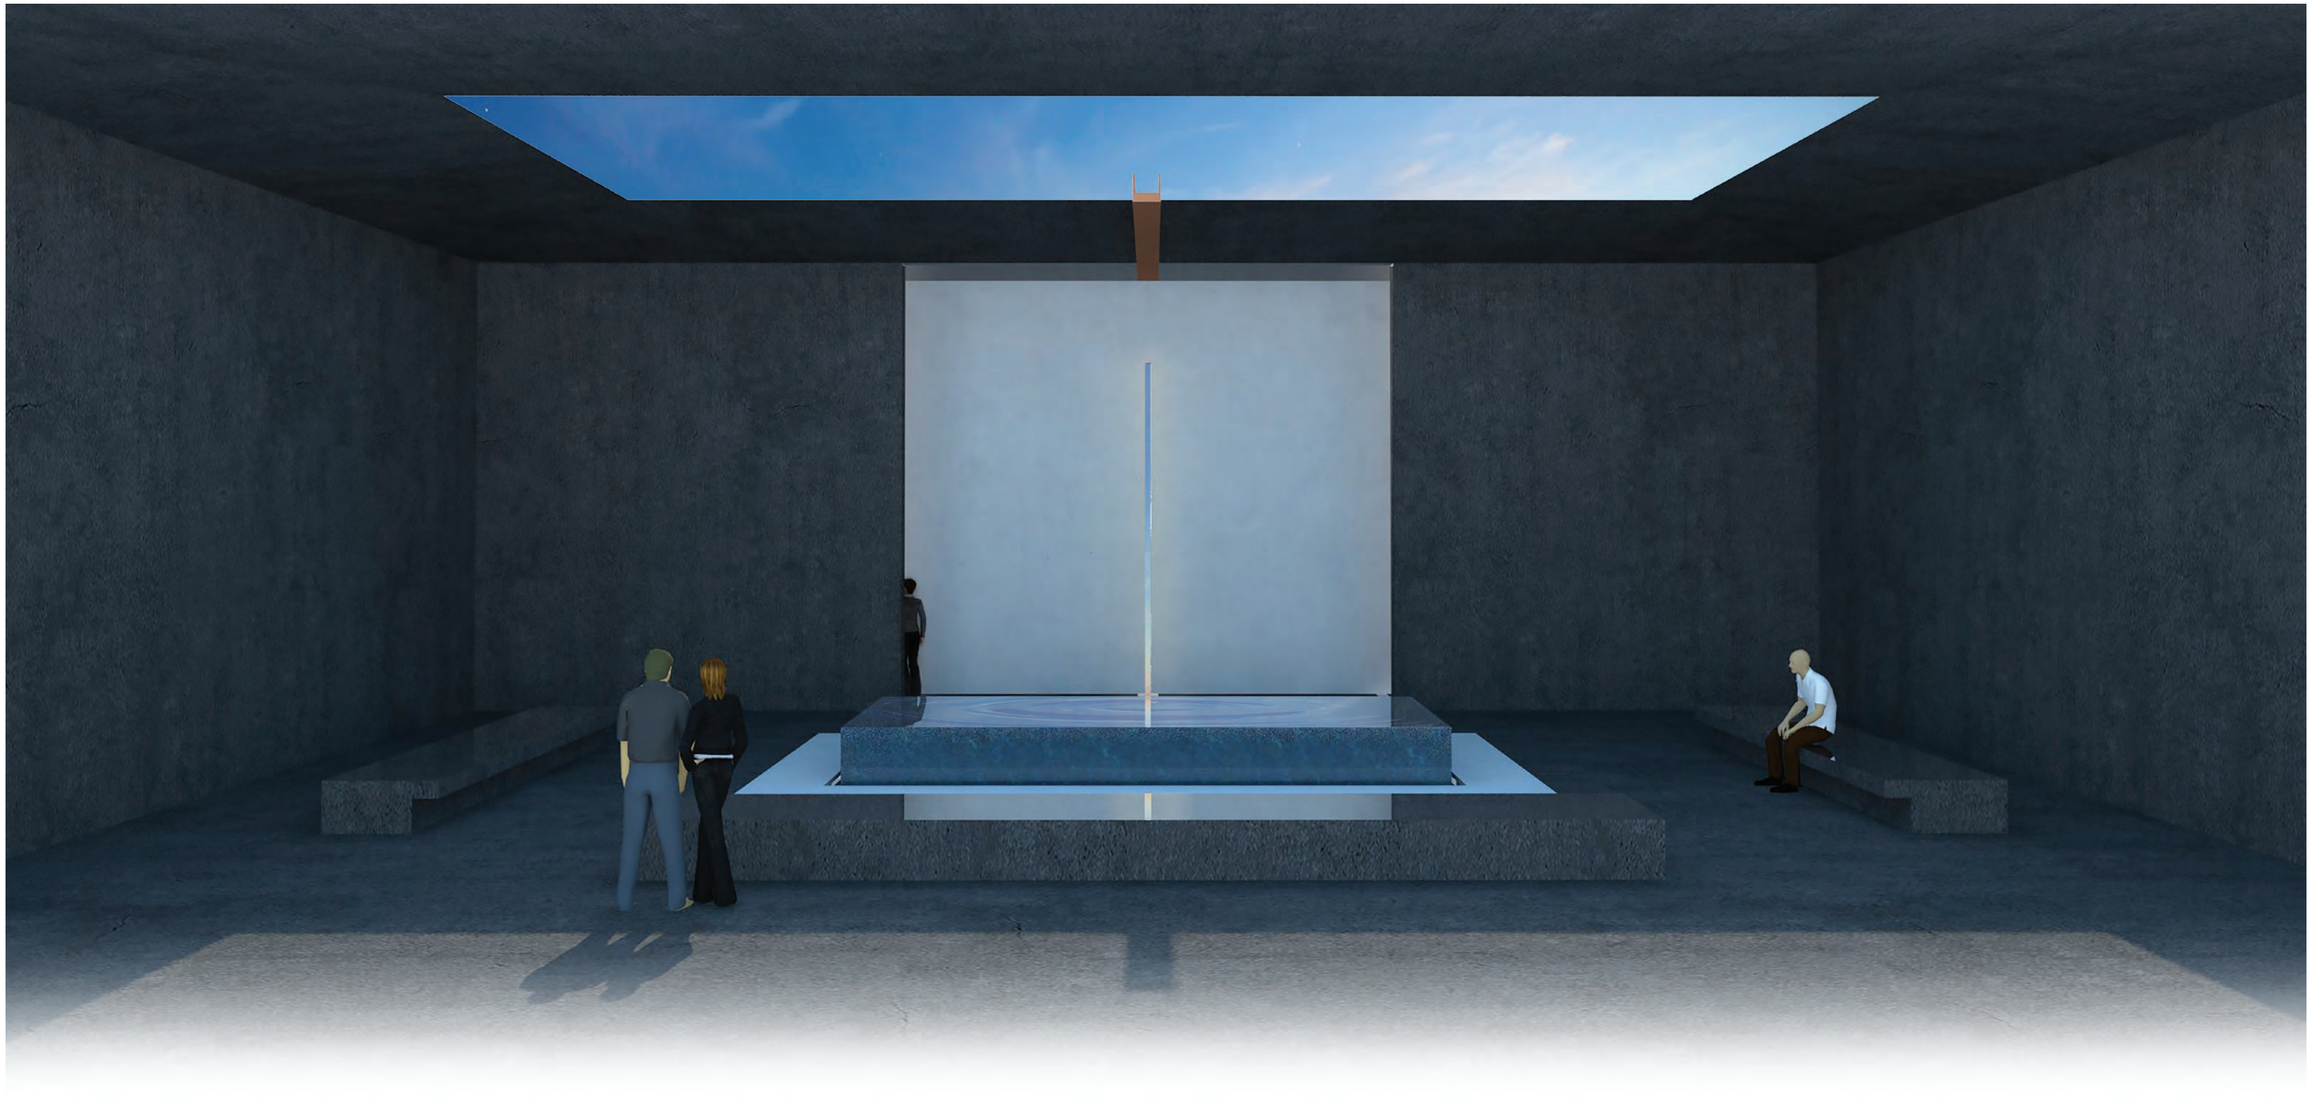

SPROUT

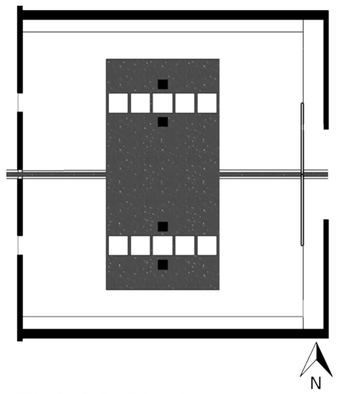

FLOOR PLAN
NTS

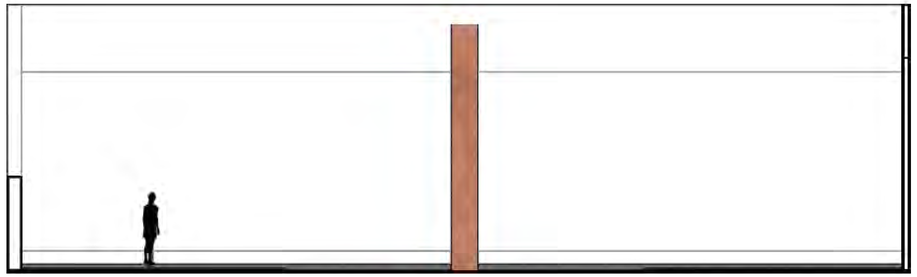

ELEVATION
SCALE: 3/16 = 1' - 0"

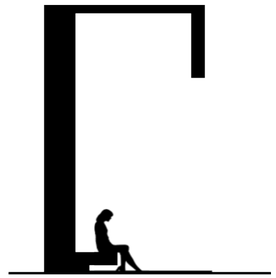

SECTION
SCALE: 3/16 = 1' - 0"

FLOURISH

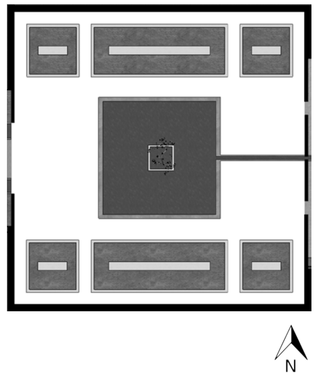

FLOOR PLAN
NTS

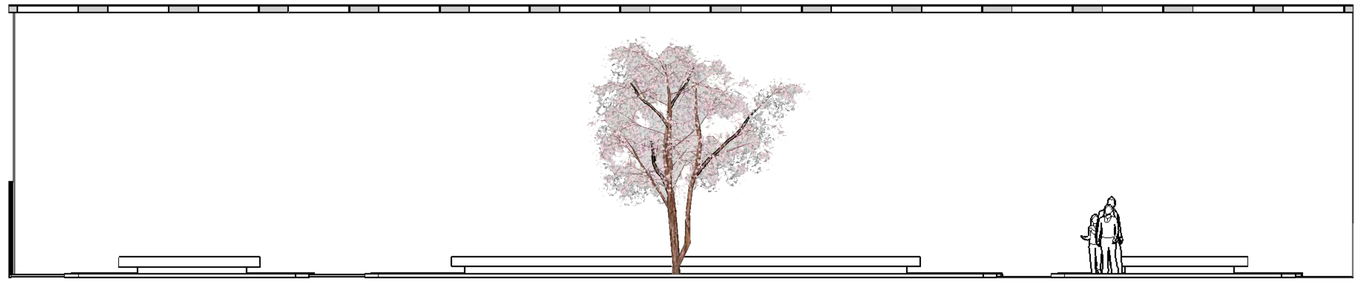

ELEVATION
SCALE: 3/16 = 1' - 0"

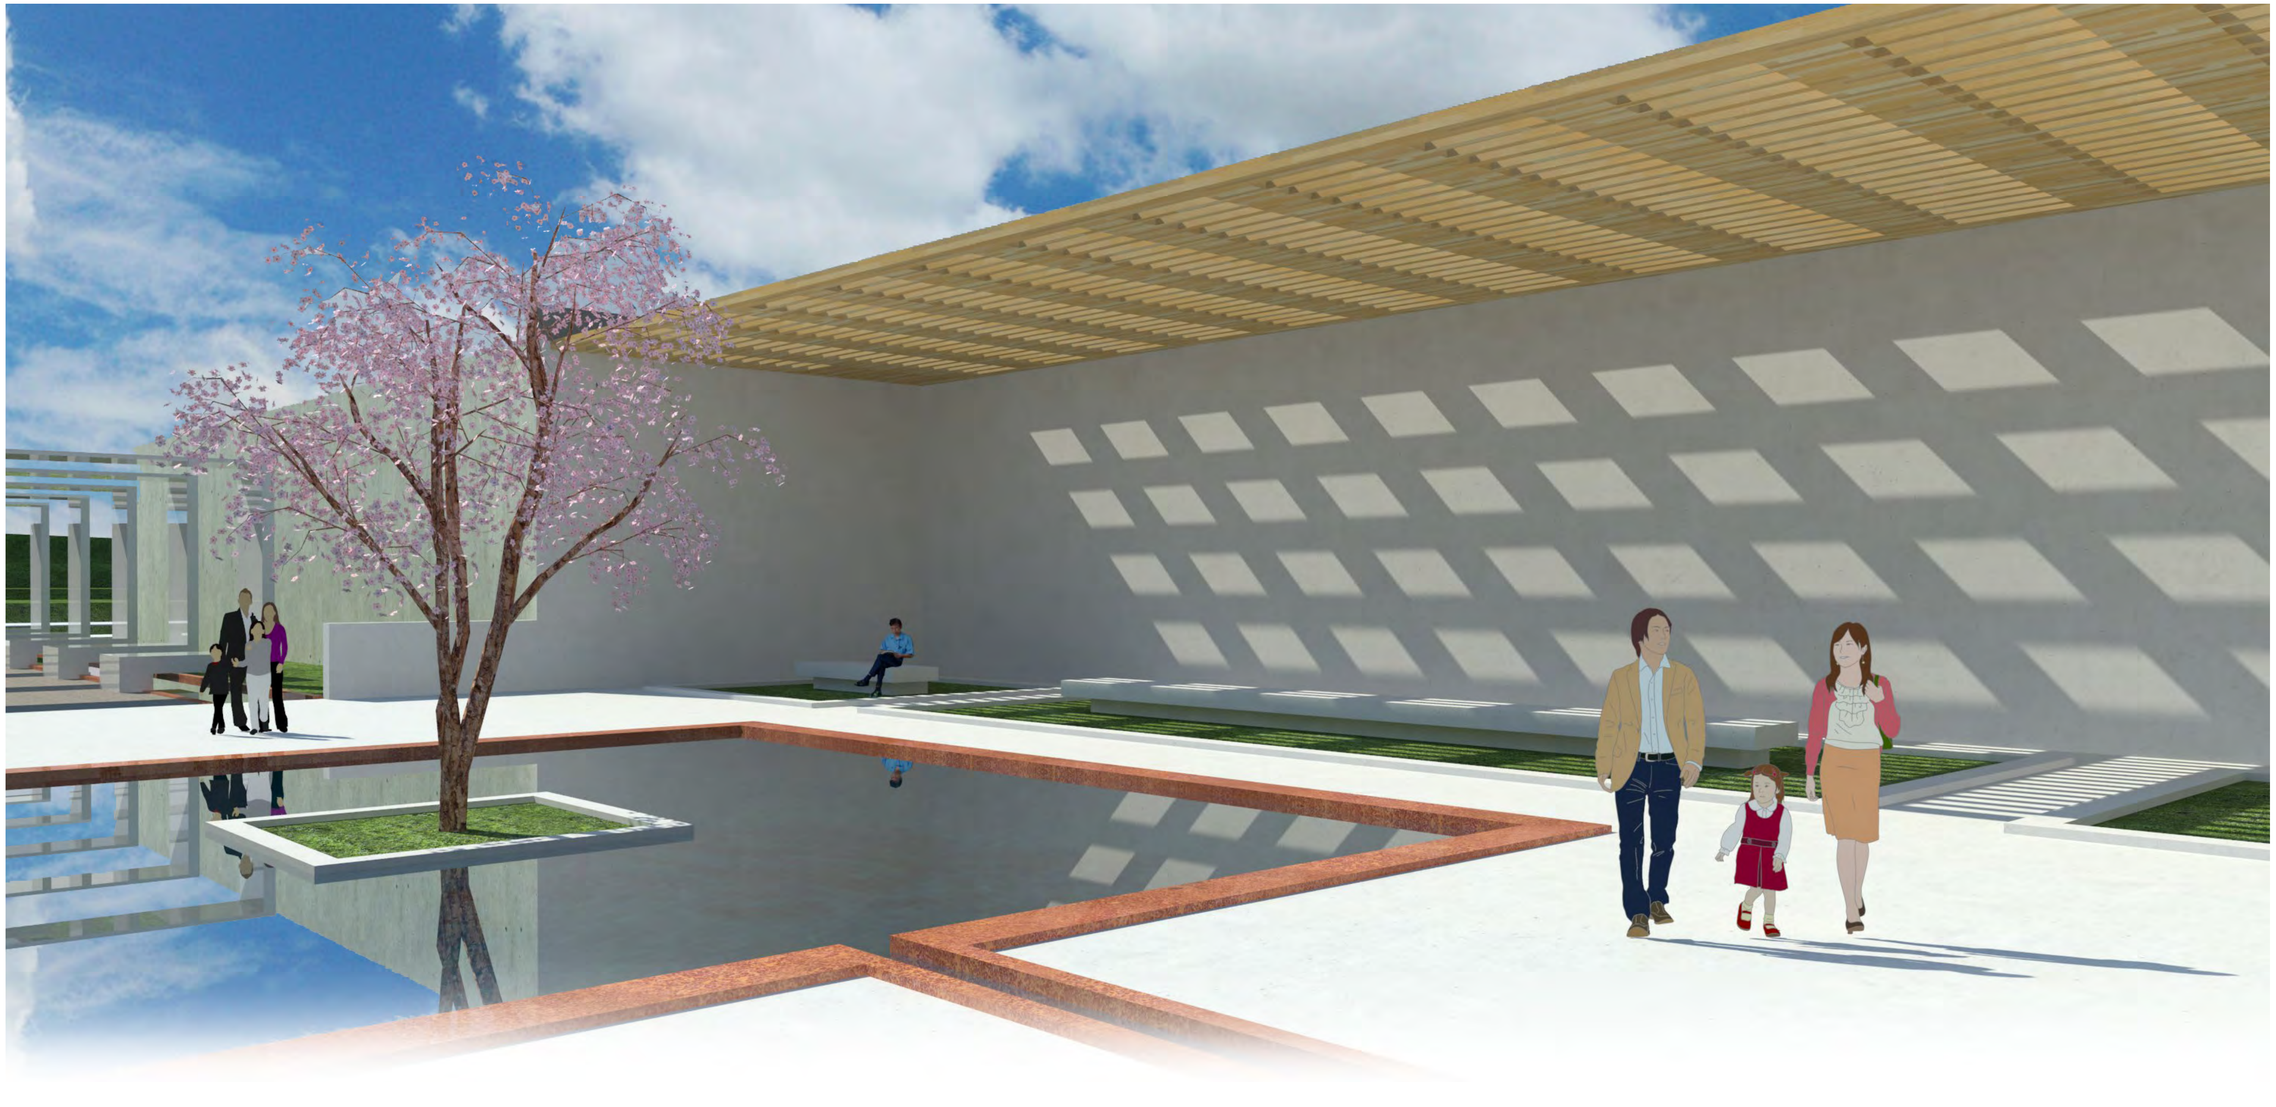

SCATTER

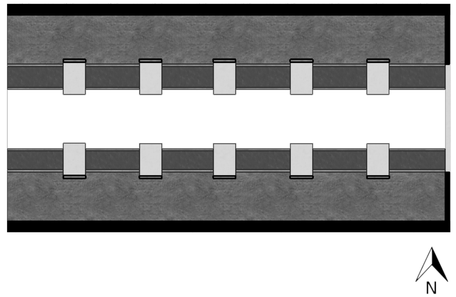

FLOOR PLAN
NTS

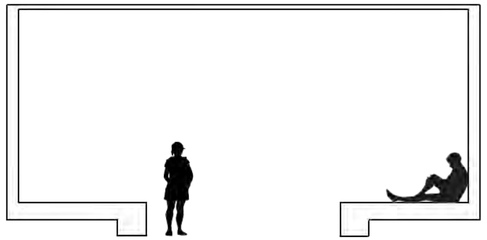

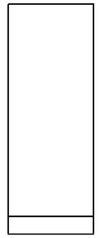

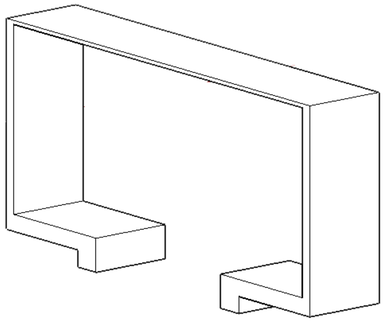

TUNNEL DETAIL
SCALE: 1/4" = 1'- 0"

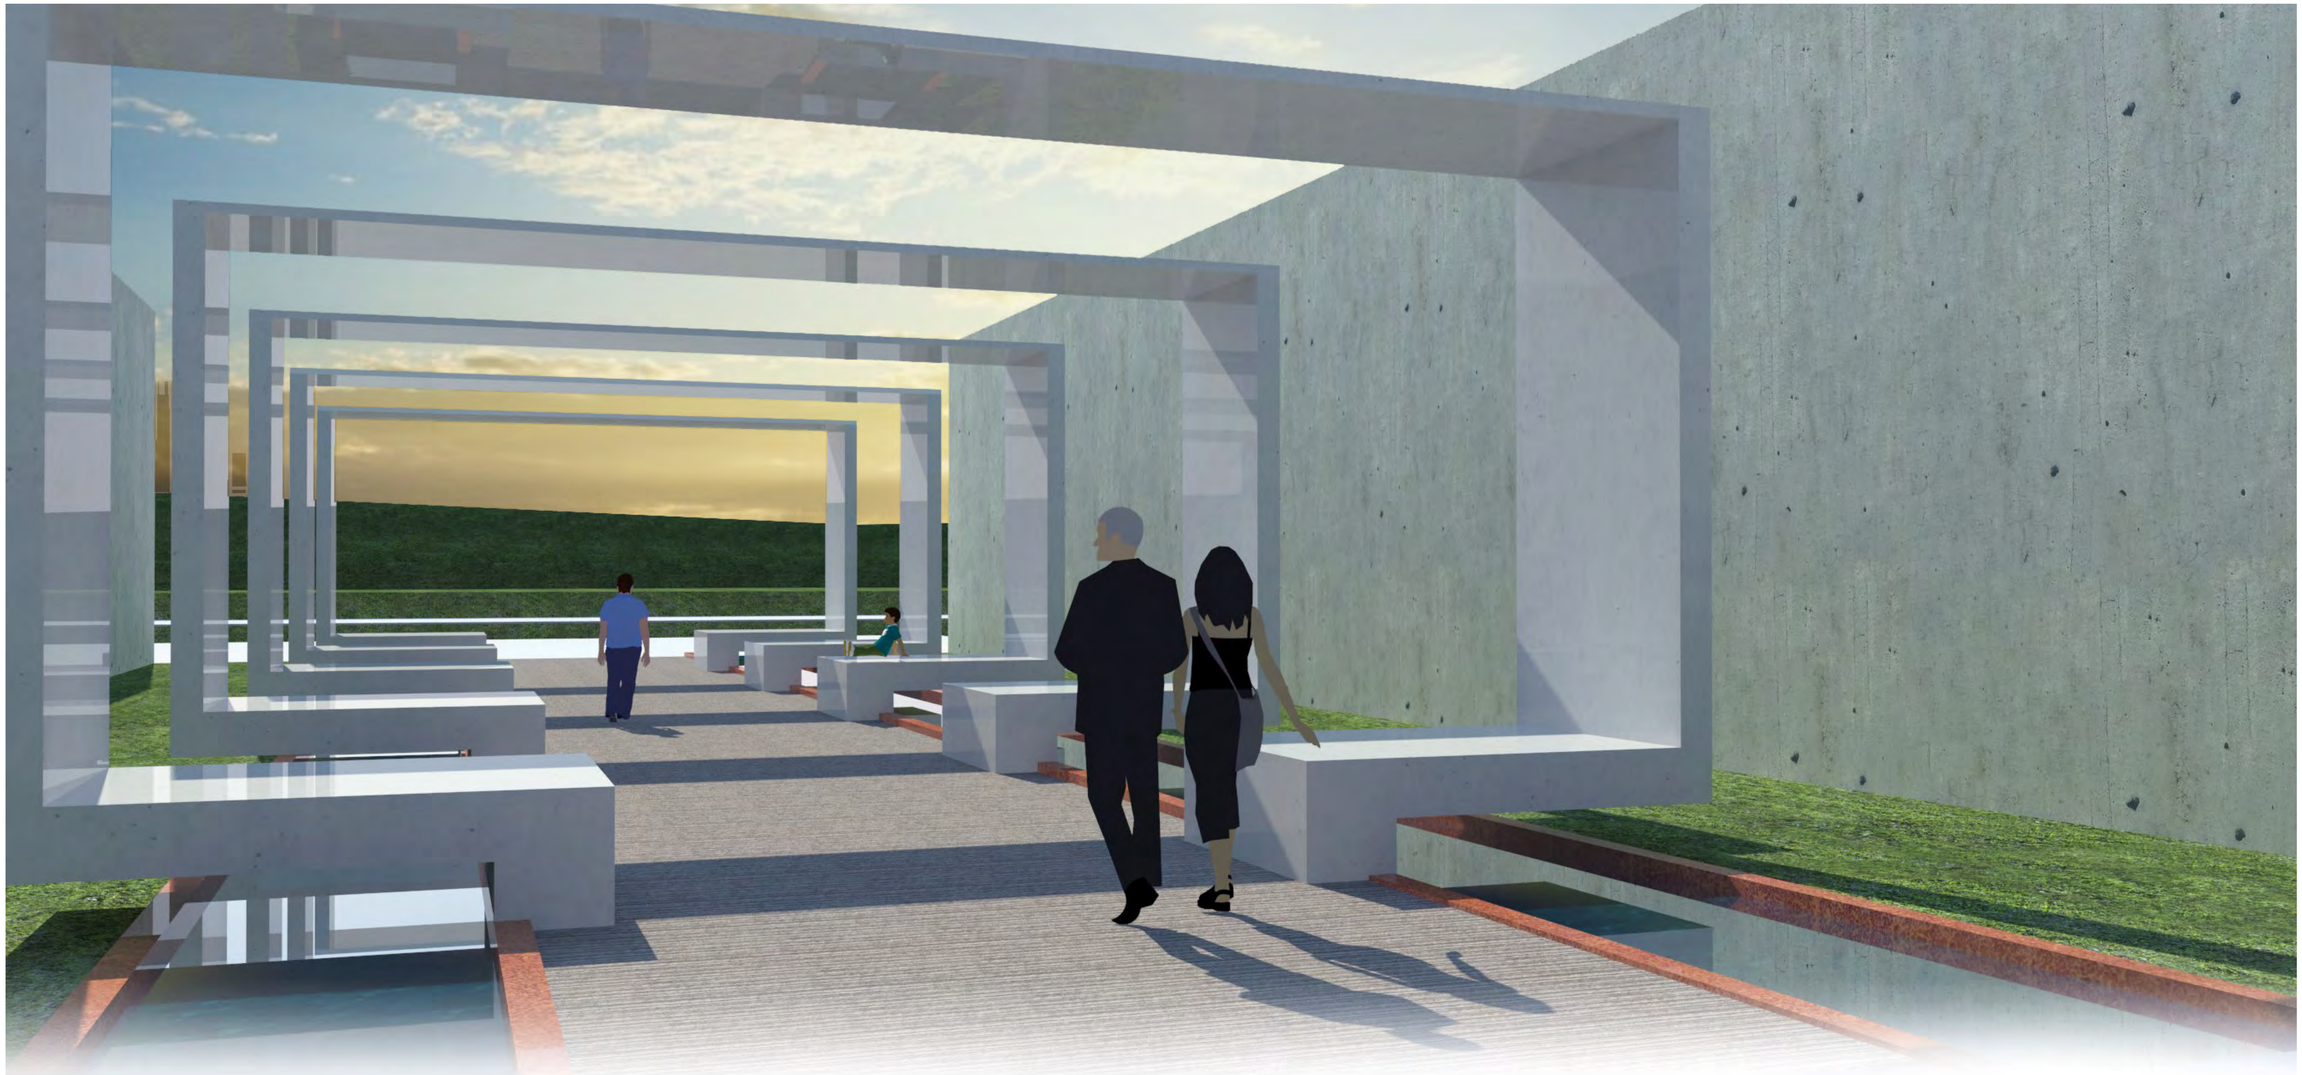

REGENERATE

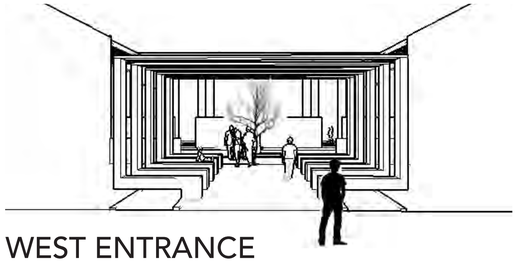

WEST ENTRANCE

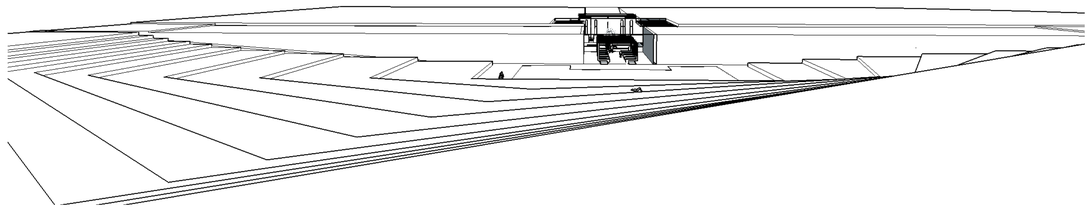

AMPHITHEATRE

SECTION
NTS